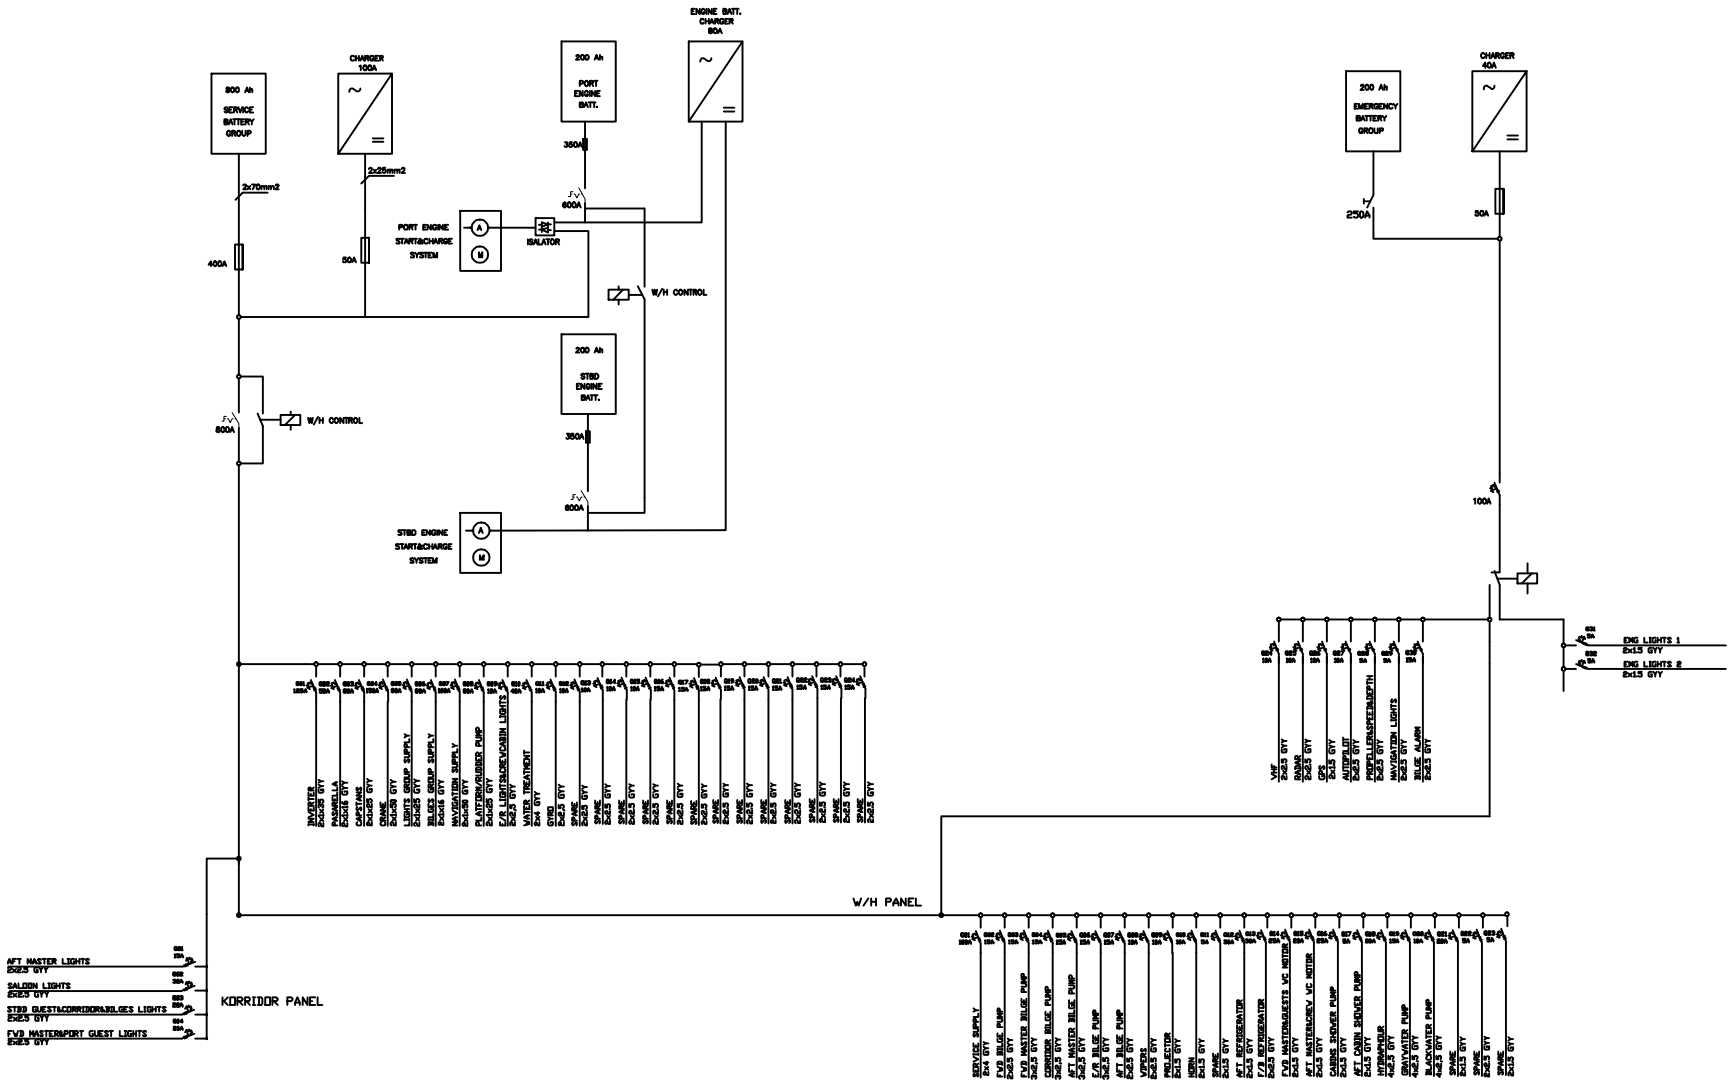

NOTE: All feeder cables shall be according to IEC 60092-353 GYY

Project Name	21 m MOTORYACHT
Title	DC SINGLE LINE DIAGRAM
drawing number	NES 21MY / 38
drawn by	Ayşe TABAK, Electrical/Electronical Eng.
checked by	
scale	
date	22.04.2008

Module: B+C

Design Category: B